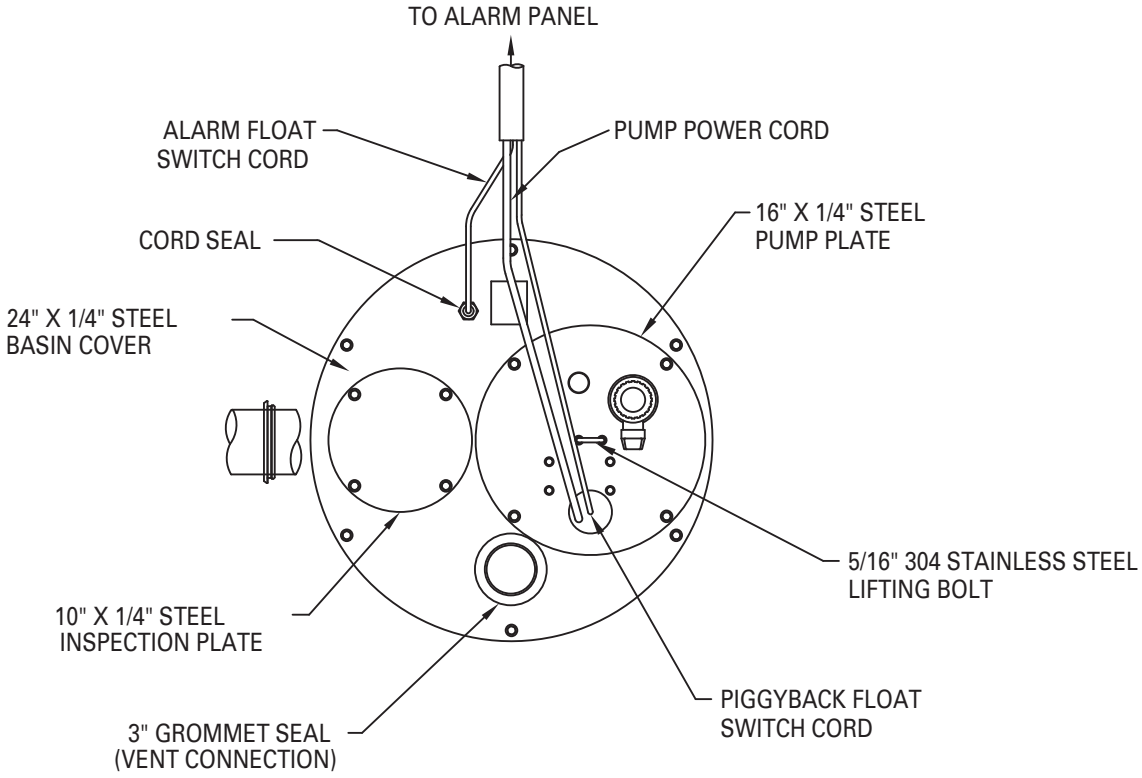
TO ALARM PANEL
ALARM FLOAT SWITCH CORD
PUMP POWER CORD
16" X 1/4" STEEL PUMP PLATE
CORD SEAL
24" X 1/4" STEEL BASIN COVER
5/16" 304 STAINLESS STEEL LIFTING BOLT
10" X 1/4" STEEL INSPECTION PLATE
PIGGYBACK FLOAT SWITCH CORD
3" GROMMET SEAL (VENT CONNECTION)

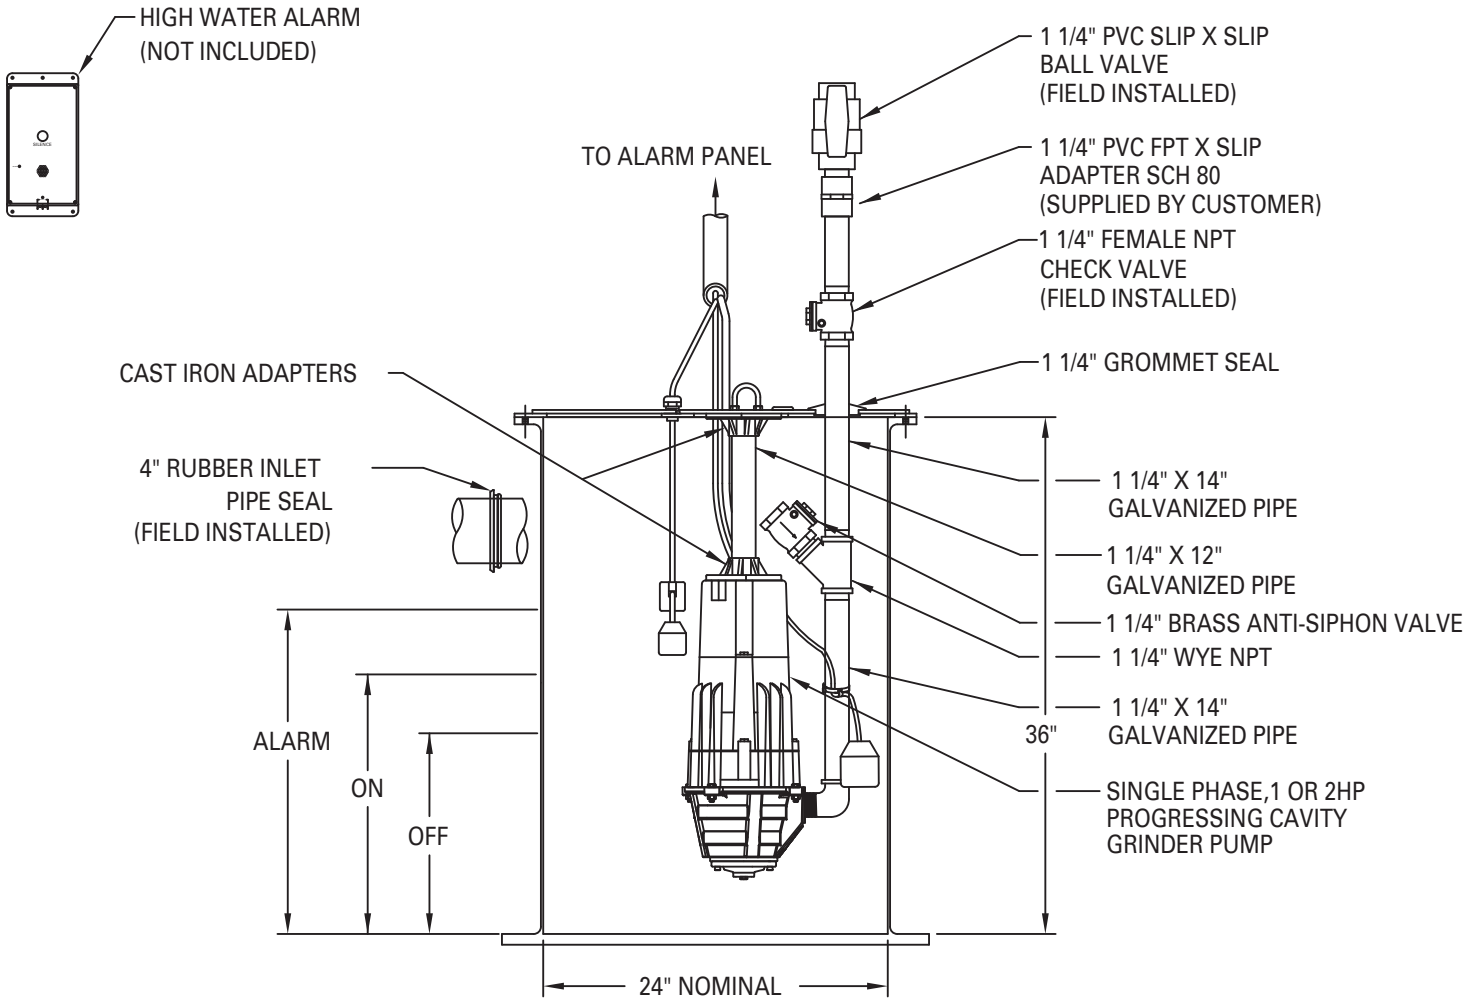
HIGH WATER ALARM (NOT INCLUDED)
1 1/4" PVC SLIP X SLIP BALL VALVE (FIELD INSTALLED)
TO ALARM PANEL
1 1/4" PVC FPT X SLIP ADAPTER SCH 80 (SUPPLIED BY CUSTOMER)
1 1/4" FEMALE NPT CHECK VALVE (FIELD INSTALLED)
CAST IRON ADAPTERS
1 1/4" GROMMET SEAL
4" RUBBER INLET PIPE SEAL (FIELD INSTALLED)
1 1/4" X 14" GALVANIZED PIPE
1 1/4" X 12" GALVANIZED PIPE
1 1/4" BRASS ANTI-SIPHON VALVE
1 1/4" WYE NPT
1 1/4" X 14" GALVANIZED PIPE
36"
ALARM
ON
OFF
SINGLE PHASE,1 OR 2HP PROGRESSING CAVITY GRINDER PUMP
24" NOMINAL